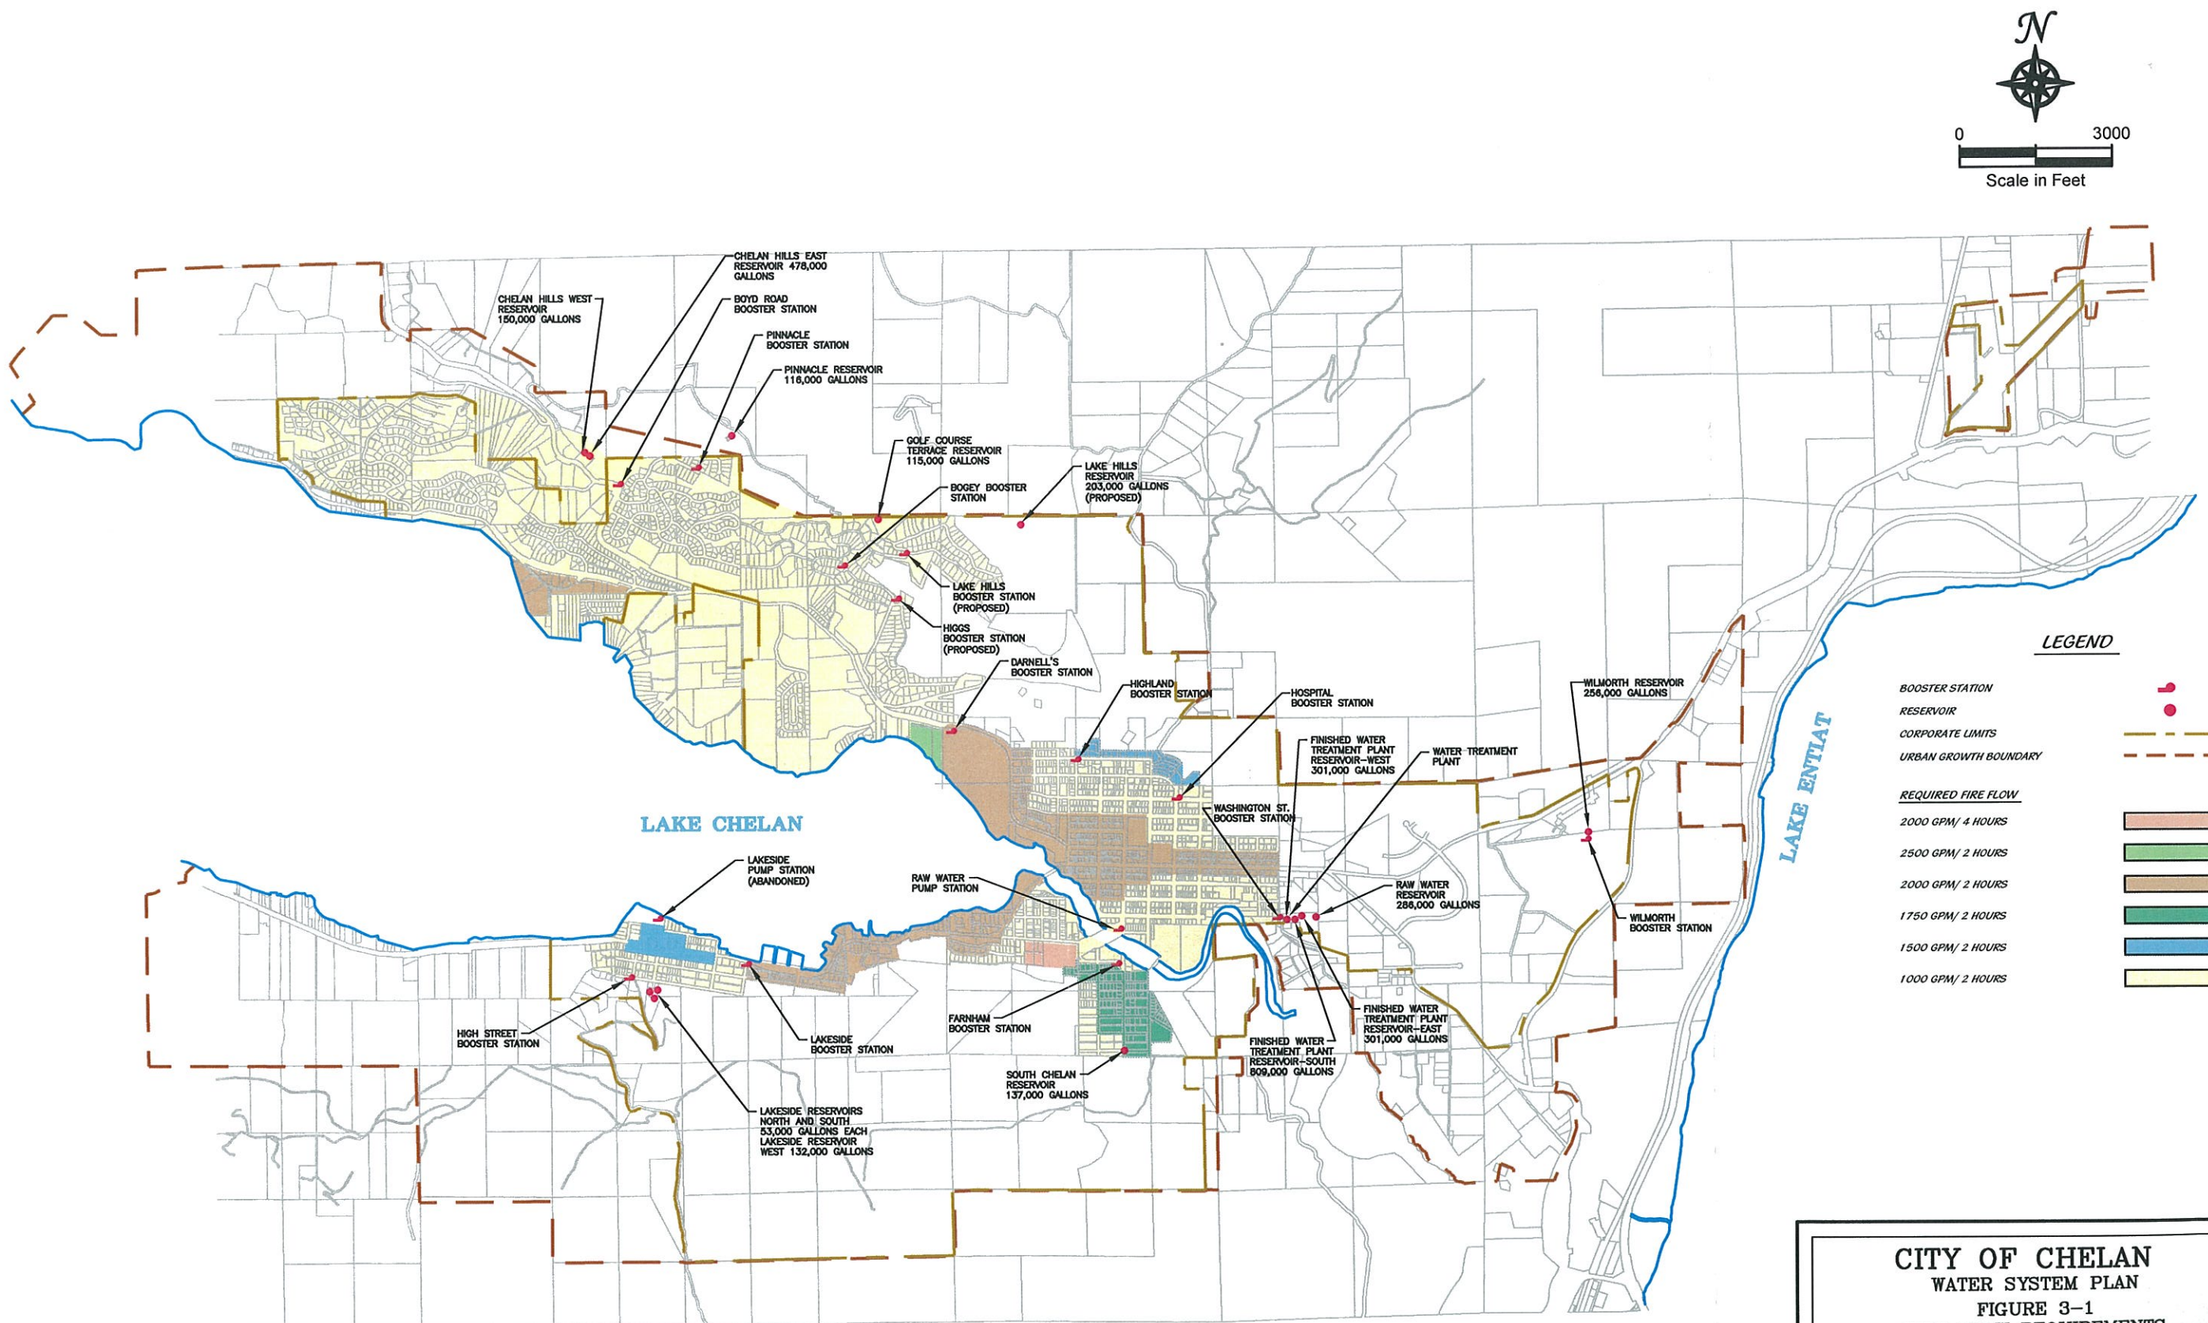

CITY OF CHELAN
WATER SYSTEM PLAN
FIGURE 3-1
FIRE FLOW REQUIREMENTS

Gray & Osborne, Inc.
CONSULTING ENGINEERS

L:\CHELAN\07029 - WSP\FIGURES\FIG 3-1