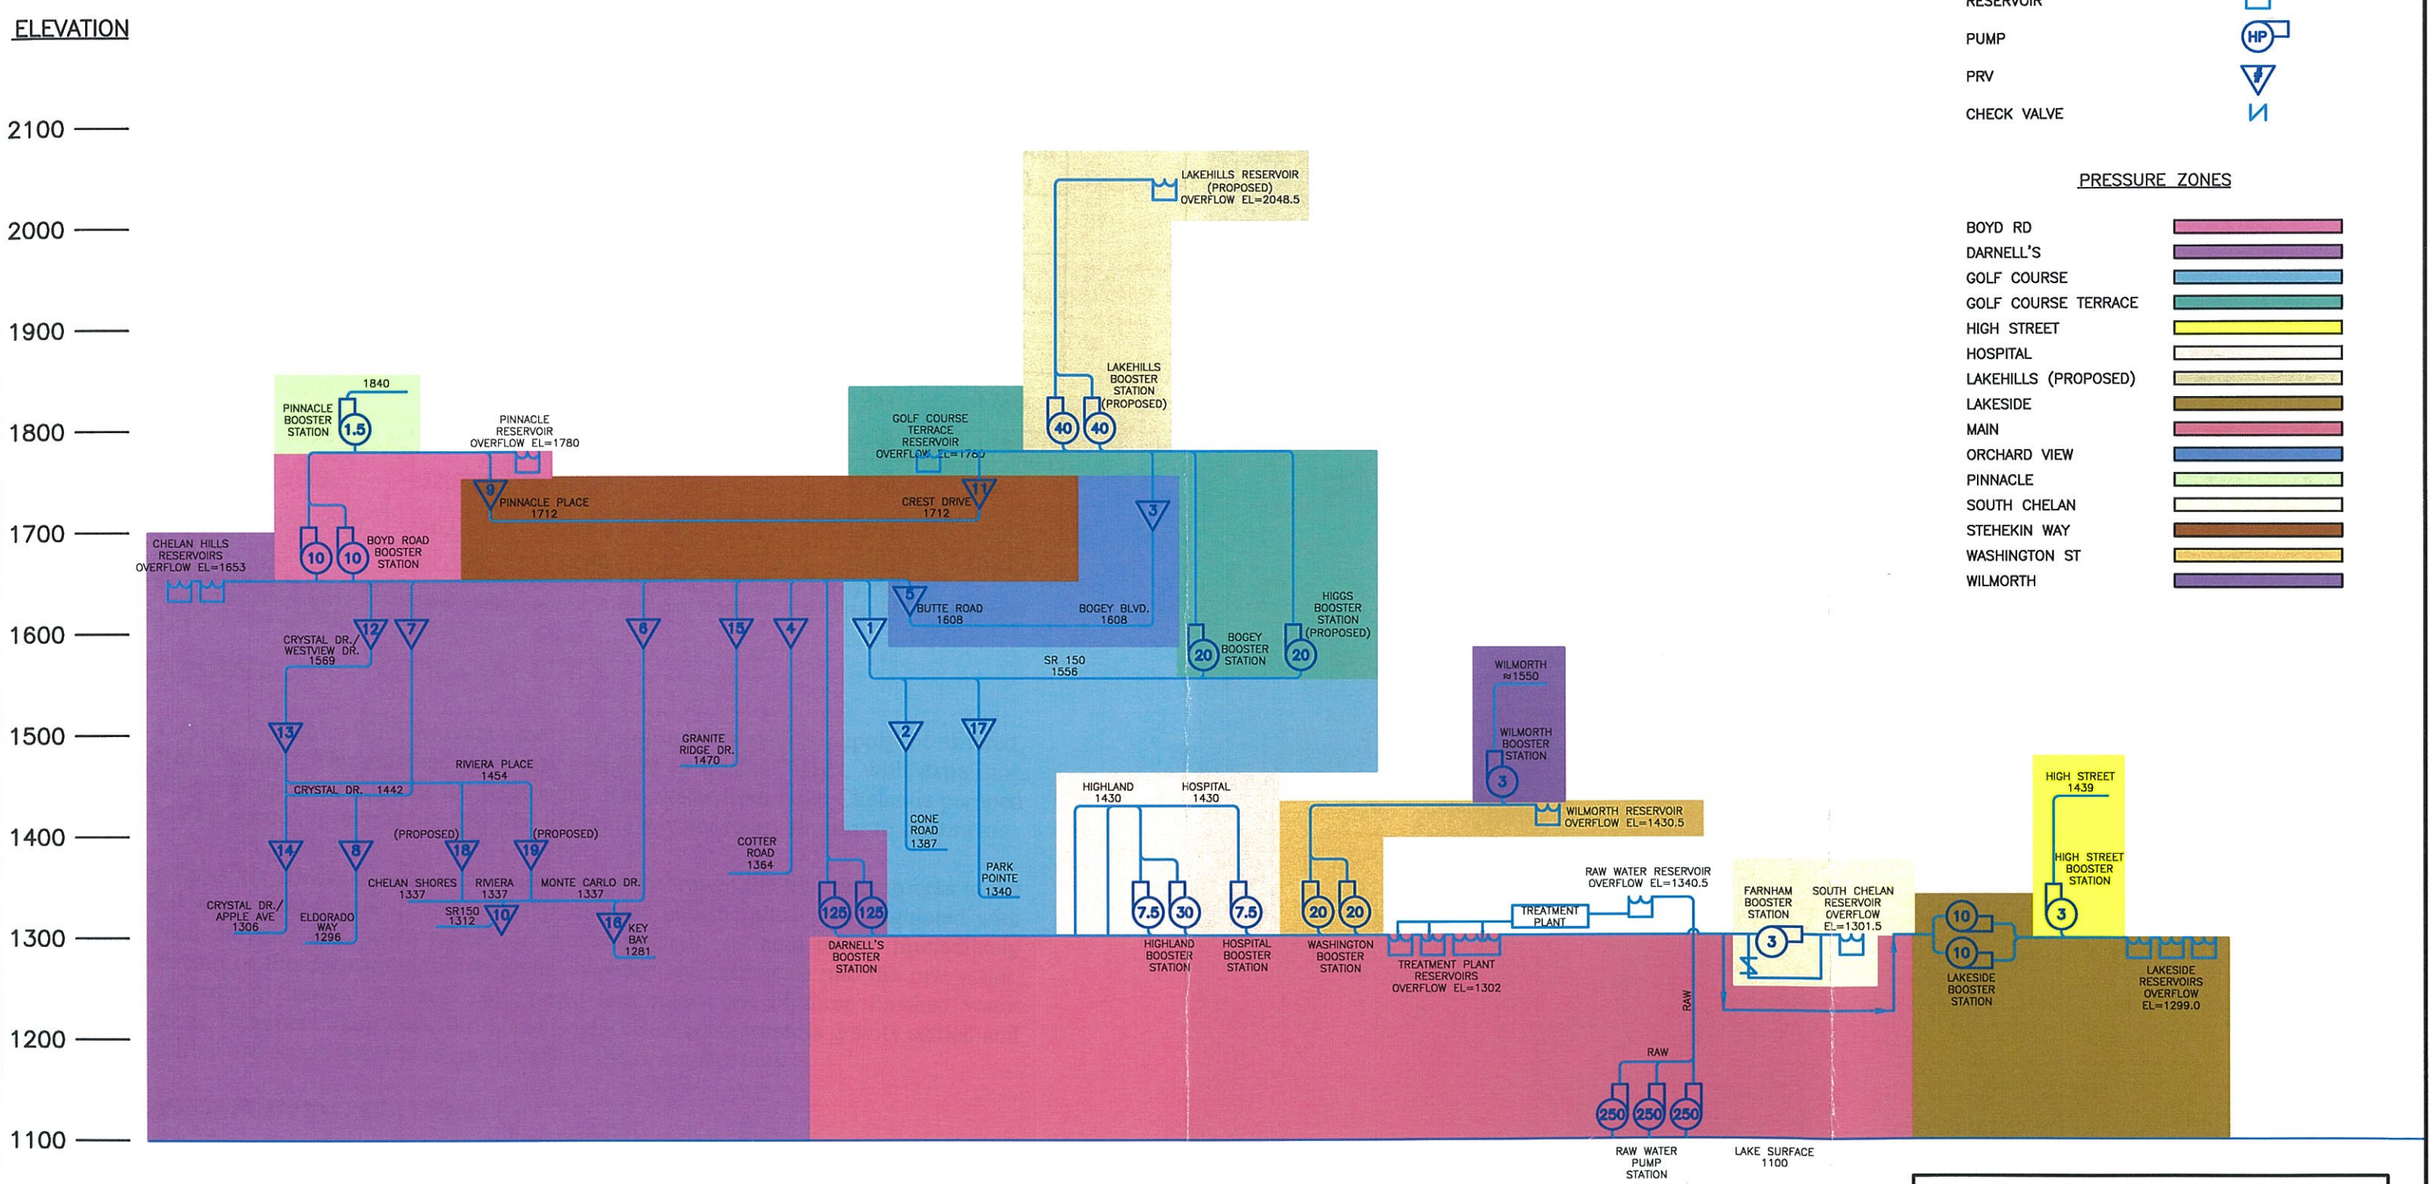

CITY OF CHELAN
WATER SYSTEM PLAN
FIGURE 1–2
HYDRAULIC PROFILE AND PRESSURE ZONES

Gray & Osborne, Inc.
CONSULTING ENGINEERS

L:\CHELAN\07029 – WSP\FIGURES\FIG 1–2