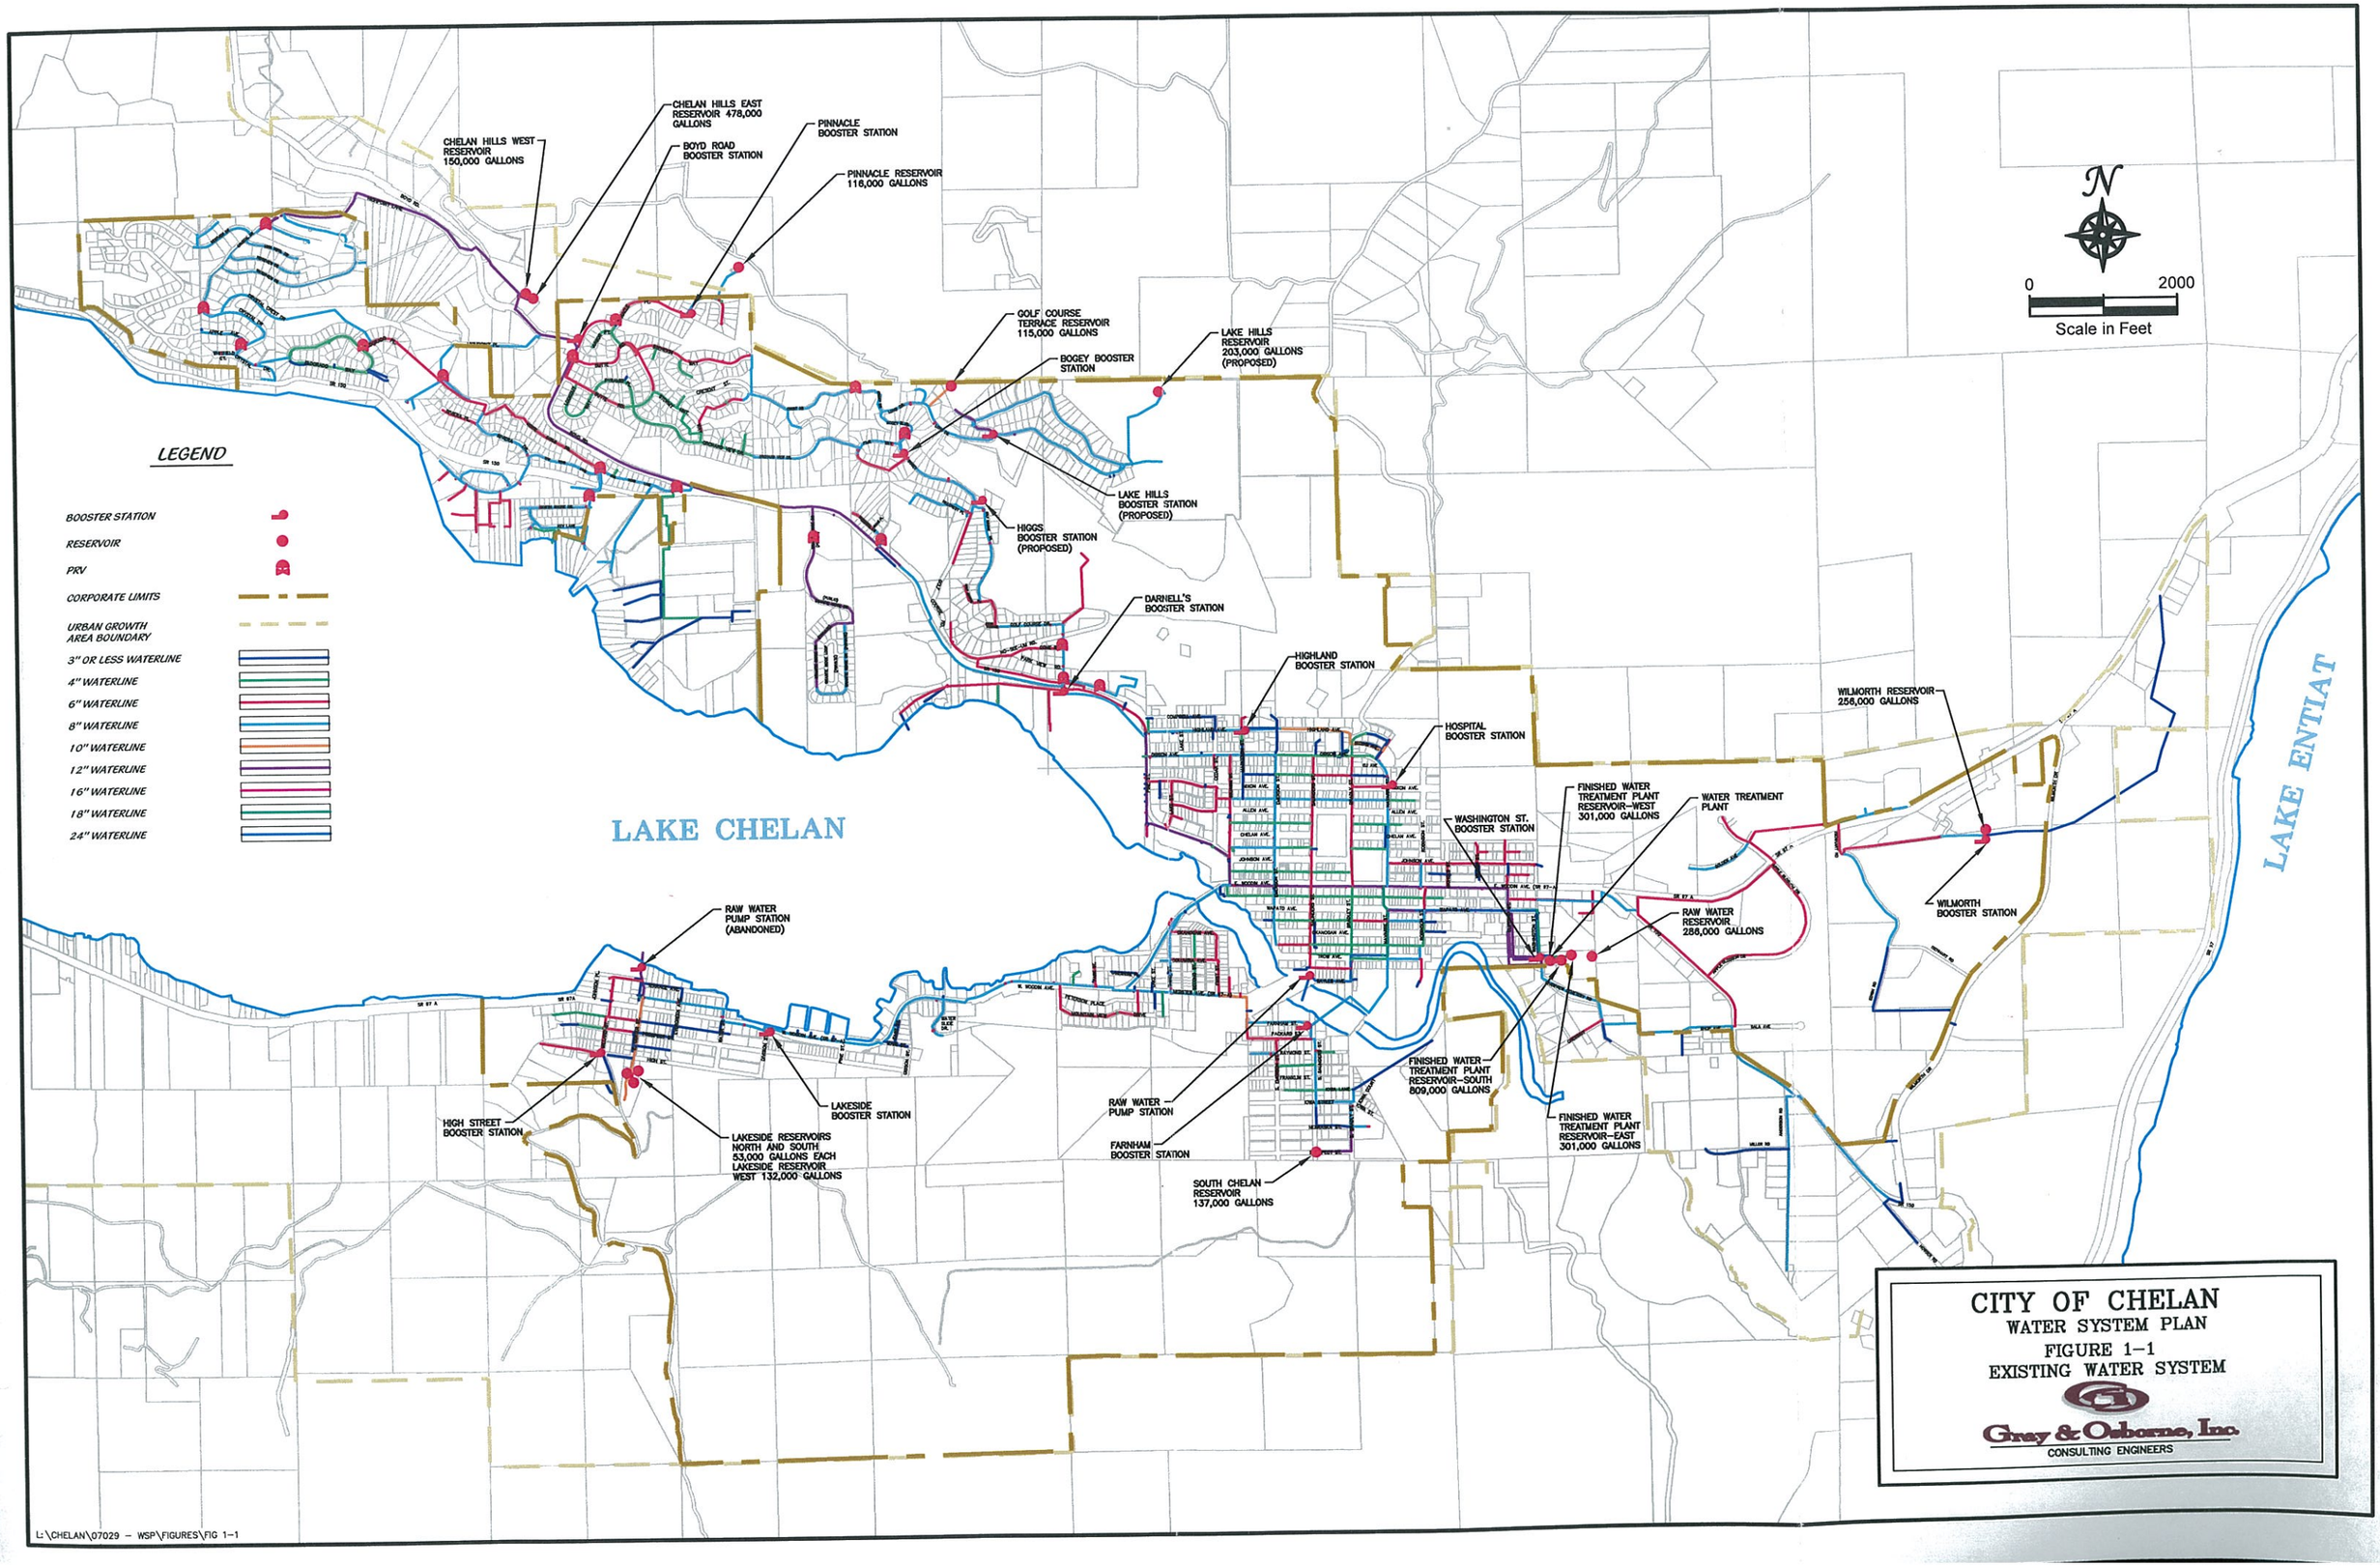
CHELAN HILLS WEST RESERVOIR 150,000 GALLONS
CHELAN HILLS EAST RESERVOIR 478,000 GALLONS
BOYD ROAD BOOSTER STATION
PINNACLE BOOSTER STATION
PINNACLE RESERVOIR 116,000 GALLONS
GOLF COURSE TERRACE RESERVOIR 115,000 GALLONS
BOGEY BOOSTER STATION
LAKE HILLS RESERVOIR 203,000 GALLONS (PROPOSED)
LAKE HILLS BOOSTER STATION (PROPOSED)
HIGGS BOOSTER STATION (PROPOSED)
DARNELL'S BOOSTER STATION
HIGHLAND BOOSTER STATION
HOSPITAL BOOSTER STATION
WILMORTH RESERVOIR 256,000 GALLONS
WILMORTH BOOSTER STATION
WASHINGTON ST. BOOSTER STATION
FINISHED WATER TREATMENT PLANT RESERVOIR-WEST 301,000 GALLONS
WATER TREATMENT PLANT
RAW WATER RESERVOIR 288,000 GALLONS
FINISHED WATER TREATMENT PLANT RESERVOIR-SOUTH 809,000 GALLONS
FINISHED WATER TREATMENT PLANT RESERVOIR-EAST 301,000 GALLONS
RAW WATER PUMP STATION (ABANDONED)
RAW WATER PUMP STATION
FARNHAM BOOSTER STATION
SOUTH CHELAN RESERVOIR 137,000 GALLONS
LAKESIDE BOOSTER STATION
HIGH STREET BOOSTER STATION
LAKESIDE RESERVOIRS NORTH AND SOUTH 53,000 GALLONS EACH LAKESIDE RESERVOIR WEST 132,000 GALLONS
LAKE CHELAN
LAKE ENTIAT
N
0
2000
Scale in Feet
LEGEND
BOOSTER STATION
RESERVOIR
PRV
CORPORATE LIMITS
URBAN GROWTH AREA BOUNDARY
3" OR LESS WATERLINE
4" WATERLINE
6" WATERLINE
8" WATERLINE
10" WATERLINE
12" WATERLINE
16" WATERLINE
18" WATERLINE
24" WATERLINE
CITY OF CHELAN
WATER SYSTEM PLAN
FIGURE 1-1
EXISTING WATER SYSTEM
Gray & Osborne, Inc.
CONSULTING ENGINEERS
L:\CHELAN\07029 - WSP\FIGURES\FIG 1-1